FilmL.A., Inc.
1201 W. 5th Street, Suite T-800
Los Angeles, CA 90017
t: (213)977-8600 - f: (213)977-8601
www.filmla.com

Summary Information

Permit No: F00032674-B **Type of Permit:** FILMING **Release Date:** 11/01/2010

Production Company TURNER NORTH CENTER PRODUCTION INC

Insured Company Name TURNER NORTH CENTER PRODUCTION INC

Contact Phone No. 1 323-468-3160
Contact Phone No. 2
Fax
Address 1438 NORTH GOWER STREET, BLDG, 16 2ND FLOOR
LOS ANGELES, California 90038

Production Title MEN OF A CERTAIN AGE

Type of Production TV Drama

Producer Victor Hsu

Director Mike Royce

1st AD Julian Brain

Production Manager Victor Hsu

FilmL.A. Coordinator Naomi Kajiyama

Location Manager Kristan Wagner
Primary Phone Mobile - 310-487-2142
Secondary Phone Office - 323-956-5600

Location Assistant Isaac Ardolino
Primary Phone Office - 323-956-5600
Secondary Phone

Fees

FILMLA FILM PERMIT RIDER FEE $100.00

Total Permit Fee $100.00

Number of Locations 1

NOT A PERMIT

FilmL.A., Inc.
1201 W. 5th Street, Suite T-800
Los Angeles, CA 90017
t: (213)977-8600 - f: (213)977-8601
www.filmla.com

Summary Information

Location

Permit Number	F00032674-B	**Location Manager**	Kristan Wagner
Production Company	TURNER NORTH CENTER PRODUCTION...	Primary Phone	Mobile - 310-487-2142
Insured Company	TURNER NORTH CENTER PRODUCTION...	Secondary Phone	Office - 323-956-5600
Production Title	MEN OF A CERTAIN AGE		

Location Address 583 N Windsor Blvd, Los Angeles, CA, 90004

Location Type Private Residence

Film Dates 10/29/2010 - 10/29/2010 17:00 - 23:30

Open or Closed to the Public Closed

Generic Conditions
All travel lanes and bike lanes shall be closed per the WATCH manual.
Community Survey Obtained
Equipment vehicles may park on one side of street
May not interfere with adjacent traffic lanes
Must Maintain 5' Clearance on Sidewalks/Walkways
No Cast and Crew parking on areas streets.
No interference with merchant activity
Number of uniformed officers listed on the permit is a minimum requirement. Permittee remains responsible for deploying a sufficient number of uniformed officers to provide traffic and crowd control to ensure the safety of the film crew and the public.
Traffic control must be done in accordance w/MUTCD

Please see attached documents
Turner.MenCertainAge.32674.WindsorESPlus1.pdf
Turner.MenCertainAge.32674.WindsorWSPlus1.pdf

Equipment on Location

Type	Quantity
5 or 10 ton trucks	5
Cast/Crew vehicles	60
Cube Trucks	6
Generator	2
Honey Wagons	1
Motor Homes	3
Stakebed Trucks	3
Vans	3

Personnel on Location

Type	Quantity
Cast	10
Crew	65
Off-Duty/Retired LAPD Officer(s)	2

Filming Activities Drive by; Drive ups & away; Equipment on property; Equipment on sidewalk, in curb lane & across street; Interior and exterior dialogue; Intermittent pedestrian control; Intermittent traffic control - 2 minutes standard;

Jurisdiction **Political:** Los Angeles City - Council District 04 **Police:** Los Angeles Police Department **Fire:** Los Angeles City

Thomas Guide **Page:** 593 **Grid:** G7

Coordinator Note A minimum of 1 LAPD officer is required for ITC and a separate officer is required for IPC for each street and each direction of traffic

Coordinator Note Rider A obtains community survey; releases location; collects closure and posting fees

Coordinator Note RIDER "B" EXTENDS END TIME FROM 2300 TO 2330

Parking

Base Camp
Location Type : Location

Crew Parking
Location Type : Private Parking Lot
Street : 5555 Melrose Ave.

NO PERMIT

ITC LANE CLOSURE ON N/B WINDSOR BLVD BETWEEN CLINTON ST AND 200 FEET SOUTH

PLAN 1 OF 2

DATE: 10/19/10	TIME: 6:30PM
TO: PERMITS	FROM: RANDY
PERMIT#	PER FILM OFFICE
COORDINATOR:	PER FILM OFFICE
PRODUCTION CO:	MEN OF A CERTAIN AGE
LOCATION MANAGER:	KRISTAN WAGNER
PHONE #	310-487-2142

Permit #F00032674

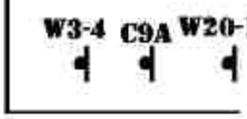

FRIDAY
10/29/10
6PM TO 11PM

Notes:

1. This closure will be in effect the hours of
2. Contractor will follow MUTCD specifications.
3. Police will direct traffic if necessary.
4. 28" cones with reflective sleeves will be used for night time closures.
5. Advance warning signs will have reflective sheeting for night time closures.
6. All buses will be notified and detoured if necessary.
7. Any questions call Film office.
8. No obstruction of any mid block pedestrian signals.
9. No interference with crosswalks.

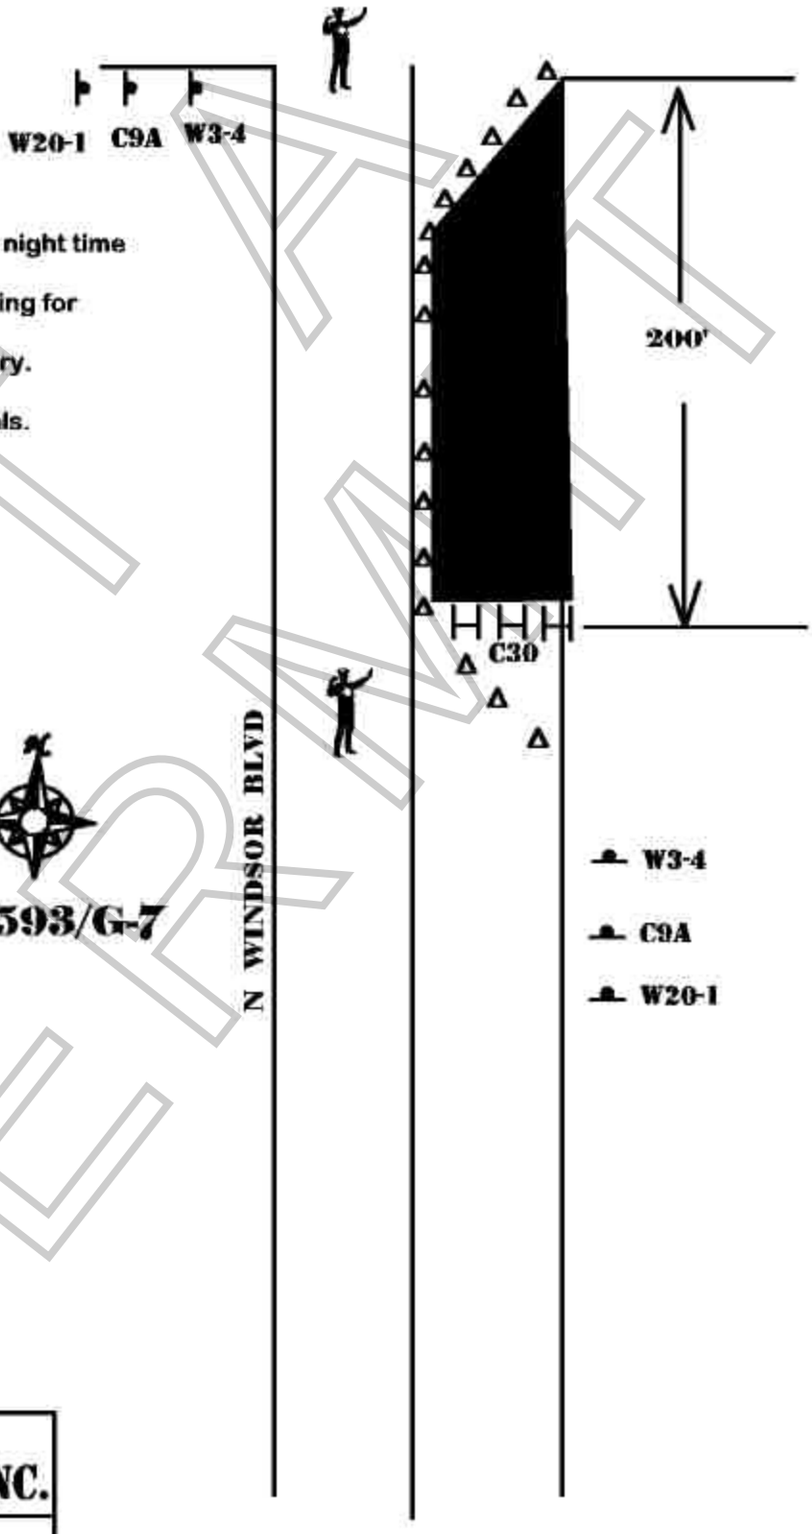

MUTCD CODE

- Barricade
- Cone
- Police Officer / Sheriff / Highway Patrol
- Work Area
- Flashing Arrow Sign

W20-1 Road Work Ahead
W20-3 Road Closed Ahead
W20-2 Detour Ahead
W20-5R Right Lane Closed Ahead
W20-5L Left Lane Closed Ahead
W20-3R Ramp Closed Ahead
W1-6R Right-Direction Large Arrow
W1-6L Left-Direction Large Arrow
W1-7 Two-Direction Large Arrow
W3-4 Be Prepared To Stop
W6-3 Two-Way Traffic
R11-2 Road Closed
R11-4 Road Closed To Thru Traffic
R3-1 No Right Turn
R3-2 No Left Turn
R4-7A Keep Right
R3-7R Right Lane Must Turn Right
R3-7L Left Lane Must Turn Left
M4-10R Detour With Right Arrow
M4-10L Detour With Left Arrow
M4-10S Detour With Straight Arrow
C30 Lane Closed
C9A Flag Man Ahead

TG 593/G-7

NOT A PERMIT

ITC BARRICADES, INC.

714-892-5858

TRAFFIC CIRCULATION PLAN

CA LIC 802571

ITC LANE CLOSURE ON S/B WINDSOR BLVD BETWEEN CLINTON ST AND 200 FEET SOUTH

PLAN 2 OF 2

DATE: 10/19/10	TIME: 6:30PM
TO: PERMITS	FROM: RANDY
PERMIT#	PER FILM OFFICE
COORDINATOR:	PER FILM OFFICE
PRODUCTION CO:	MEN OF A CERTAIN AGE
LOCATION MANAGER:	KRISTAN WAGNER
PHONE #	310-487-2142

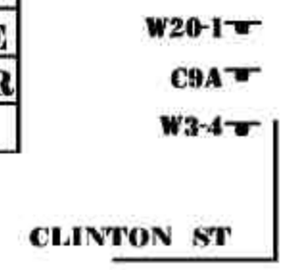

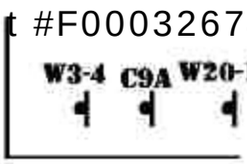

Permit #F00032674

FRIDAY
10/29/10
6PM TO 11PM

Notes:
1. This closure will be in effect the hours of
2. Contractor will follow MUTCD specifications.
3. Police will direct traffic if necessary.
4. 28" cones with reflective sleeves will be used for night time closures.
5. Advance warning signs will have reflective sheeting for night time closures.
6. All buses will be notified and detoured if necessary.
7. Any questions call Film office.
8. No obstruction of any mid block pedestrian signals.
9. No interference with crosswalks.

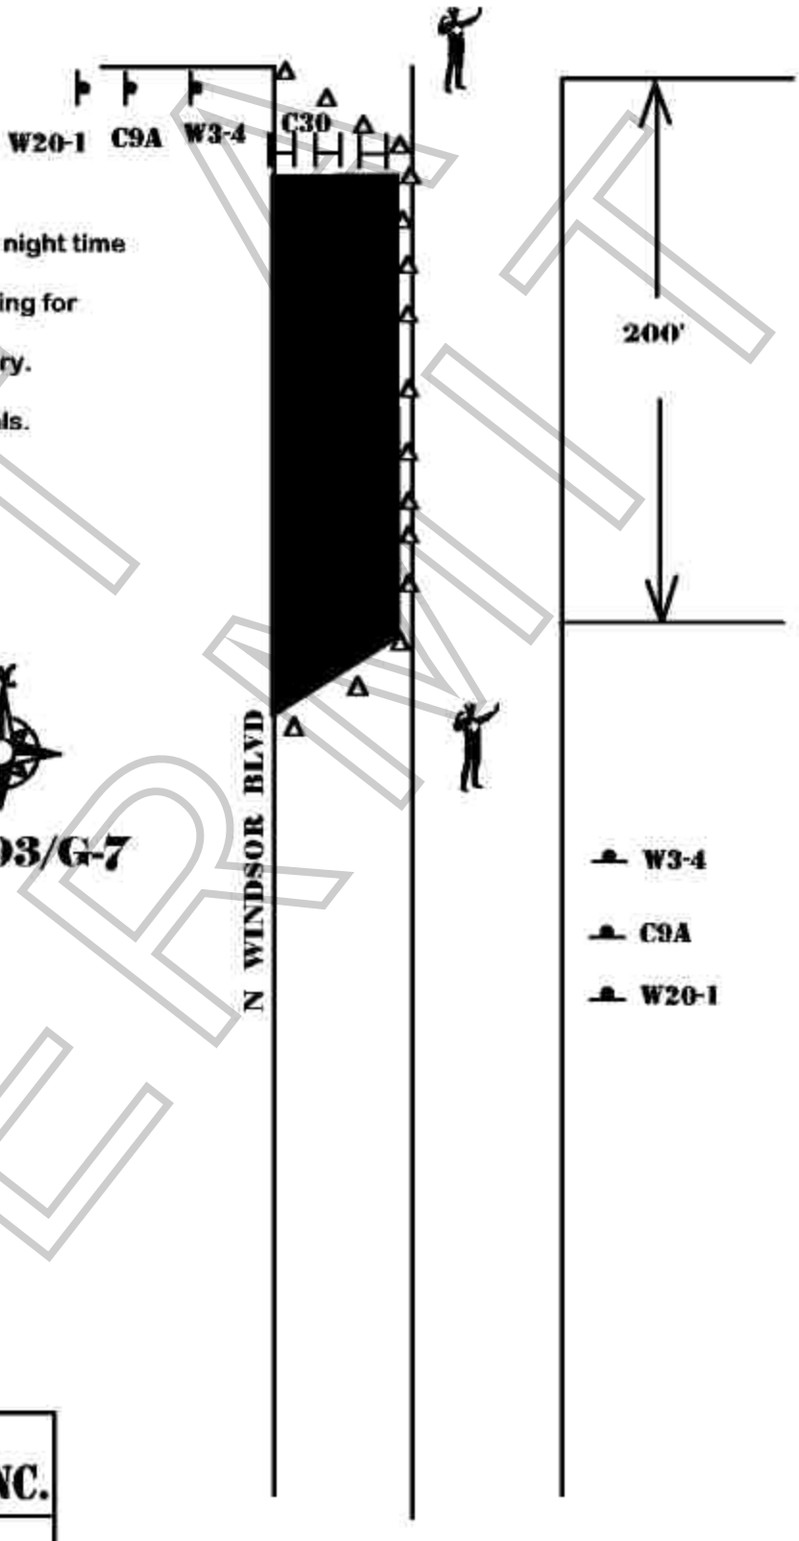

MUTCD CODE

- Barricade
- Cone
- Police Officer / Sheriff / Highway Patrol
- Work Area
- Flashing Arrow Sign

W20-1 Road Work Ahead
W20-3 Road Closed Ahead
W20-2 Detour Ahead
W20-5R Right Lane Closed Ahead
W20-5L Left Lane Closed Ahead
W20-3R Ramp Closed Ahead
W1-6R Right-Direction Large Arrow
W1-6L Left-Direction Large Arrow
W1-7 Two-Direction Large Arrow
W3-4 Be Prepared To Stop
W6-3 Two-Way Traffic
R11-2 Road Closed
R11-4 Road Closed To Thru Traffic
R3-1 No Right Turn
R3-2 No Left Turn
R4-7A Keep Right
R3-7R Right Lane Must Turn Right
R3-7L Left Lane Must Turn Left
M4-10R Detour With Right Arrow
M4-10L Detour With Left Arrow
M4-10S Detour With Straight Arrow
C30 Lane Closed
C9A Flag Man Ahead

TG 593/G-7

NOT A PERMIT

ITC BARRICADES, INC.
714-892-5858
TRAFFIC CIRCULATION PLAN
CA LIC 802571